CITY OF
STEWARTVILLE, MINNESOTA
STORM SEWER SYSTEM

YAGGY COLBY ASSOCIATES

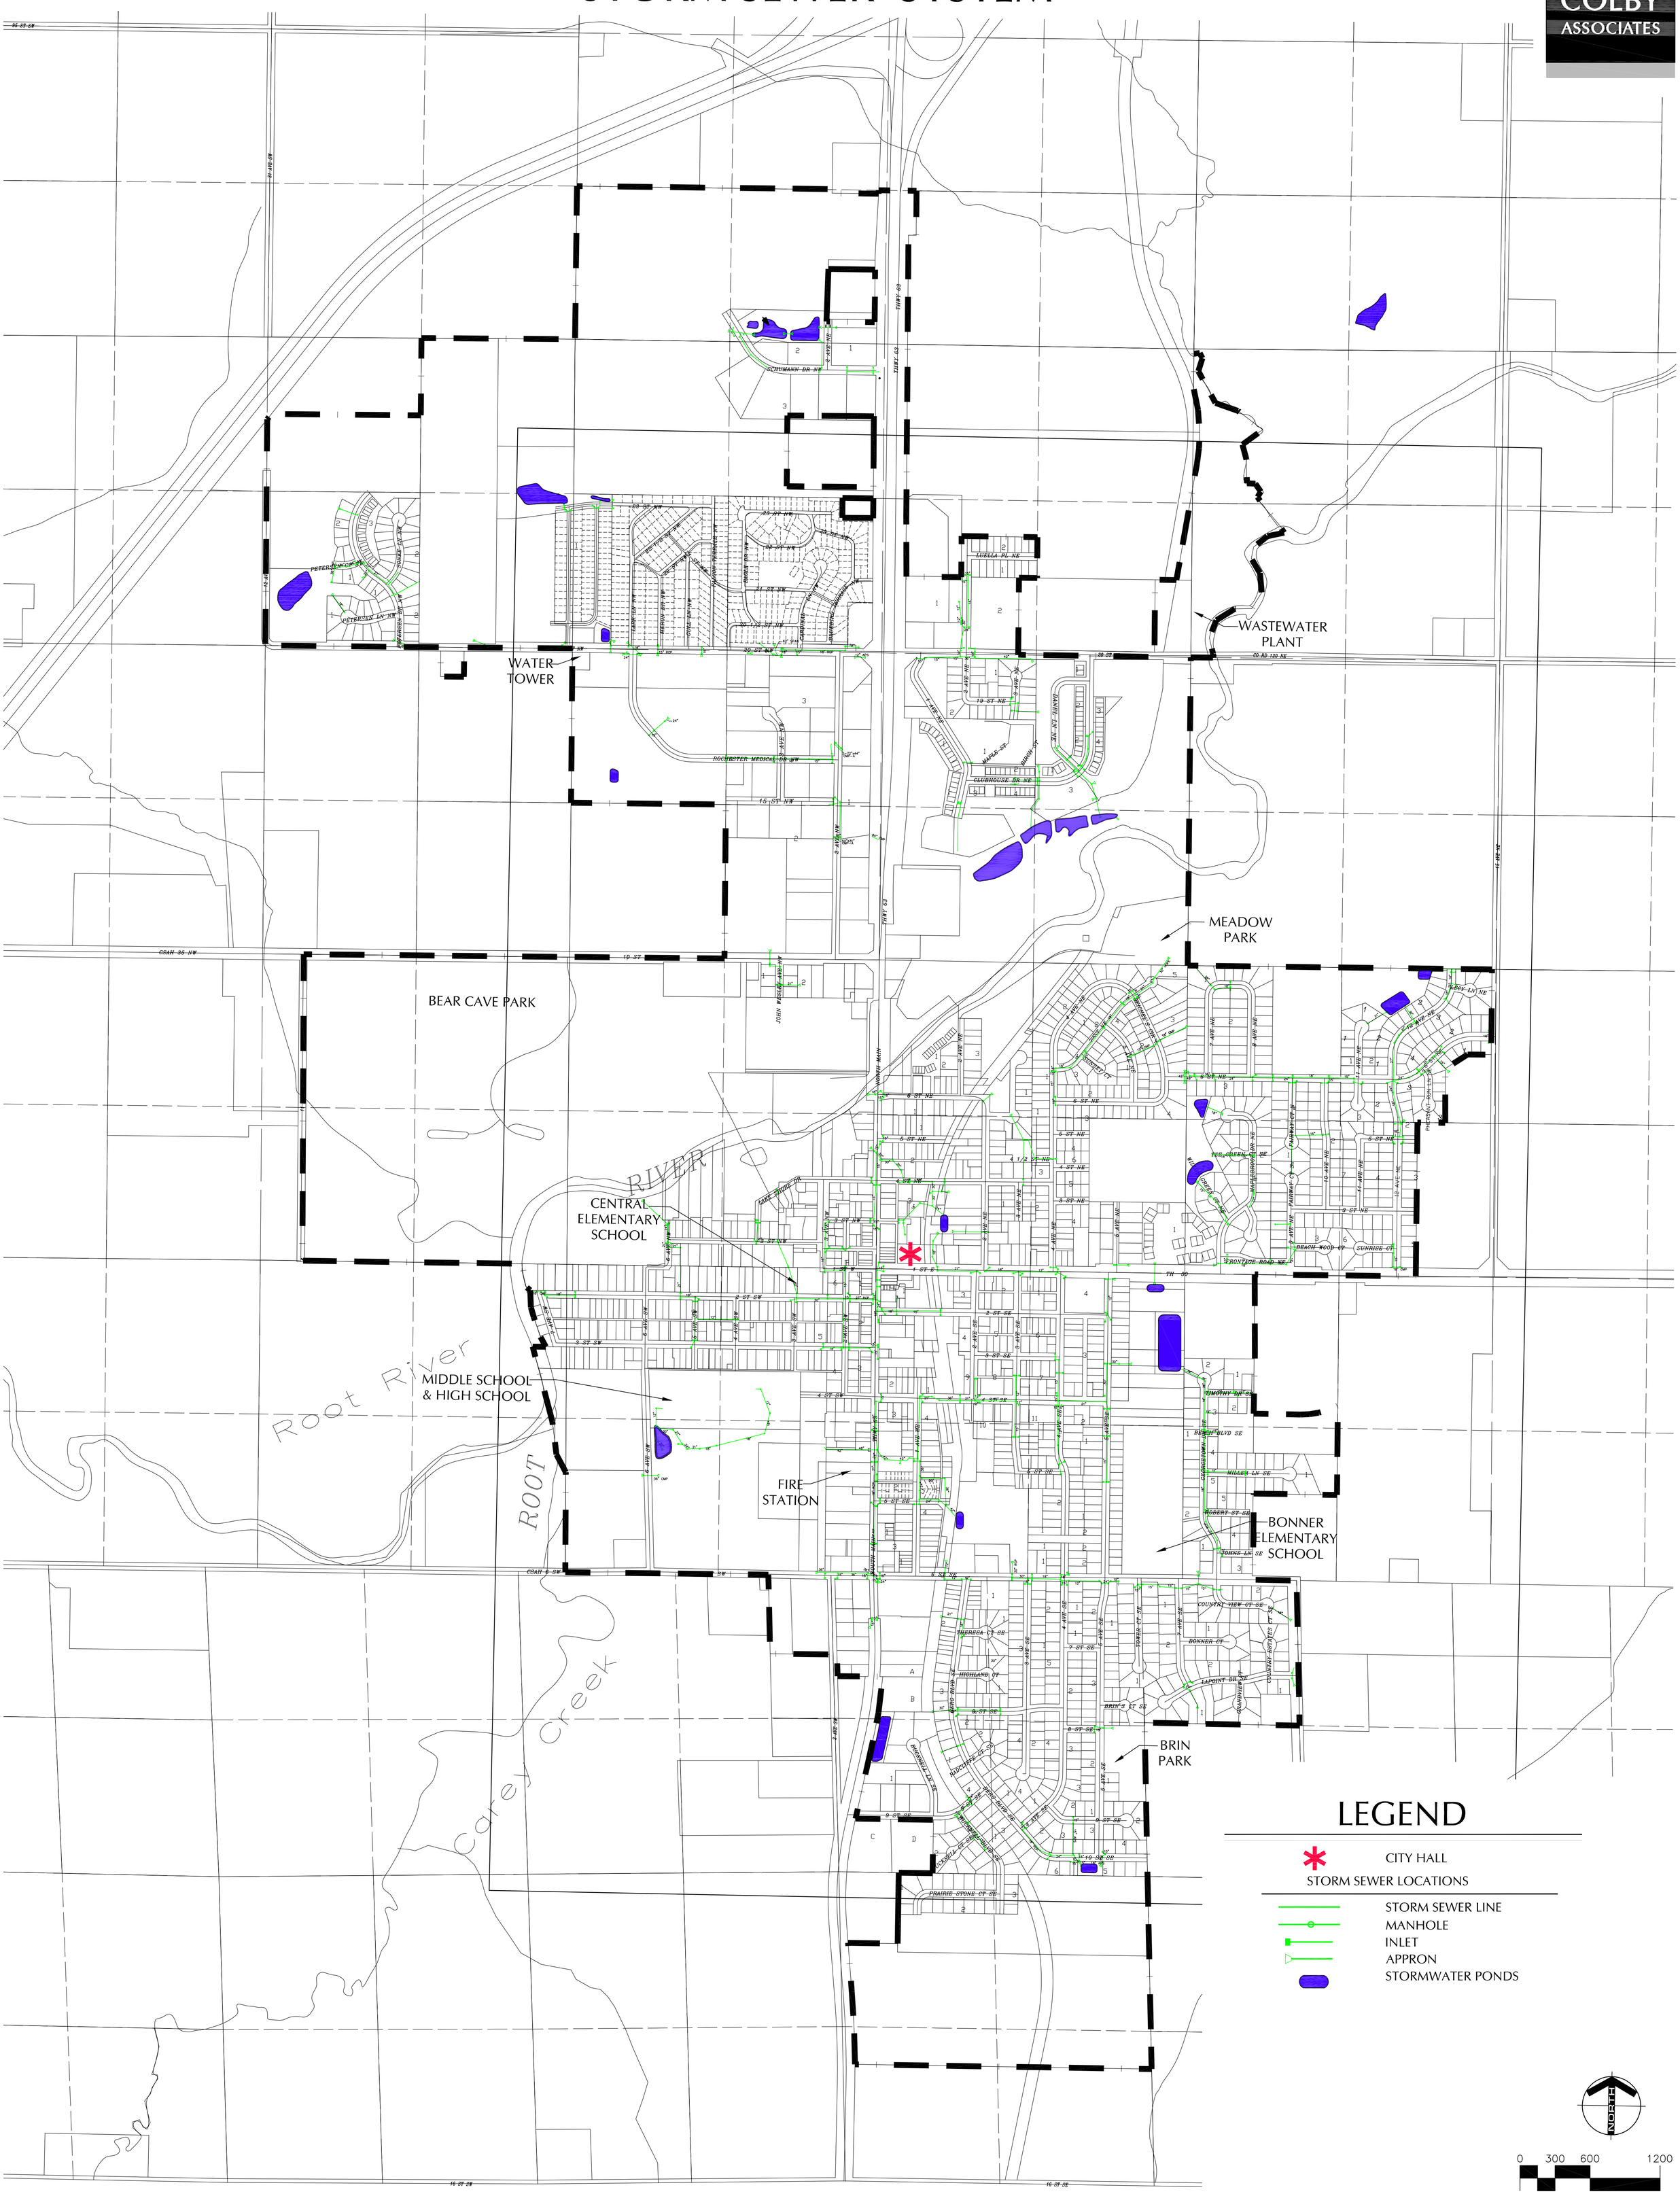

COMPUTER FILE: N:\Civil\CAD\M-CITIES\Stewartville\Utility Maps\Current\STEW-STORM.dwg

PLOT DATE: 1/31/2007

REVISION DATE: October 2006