MN

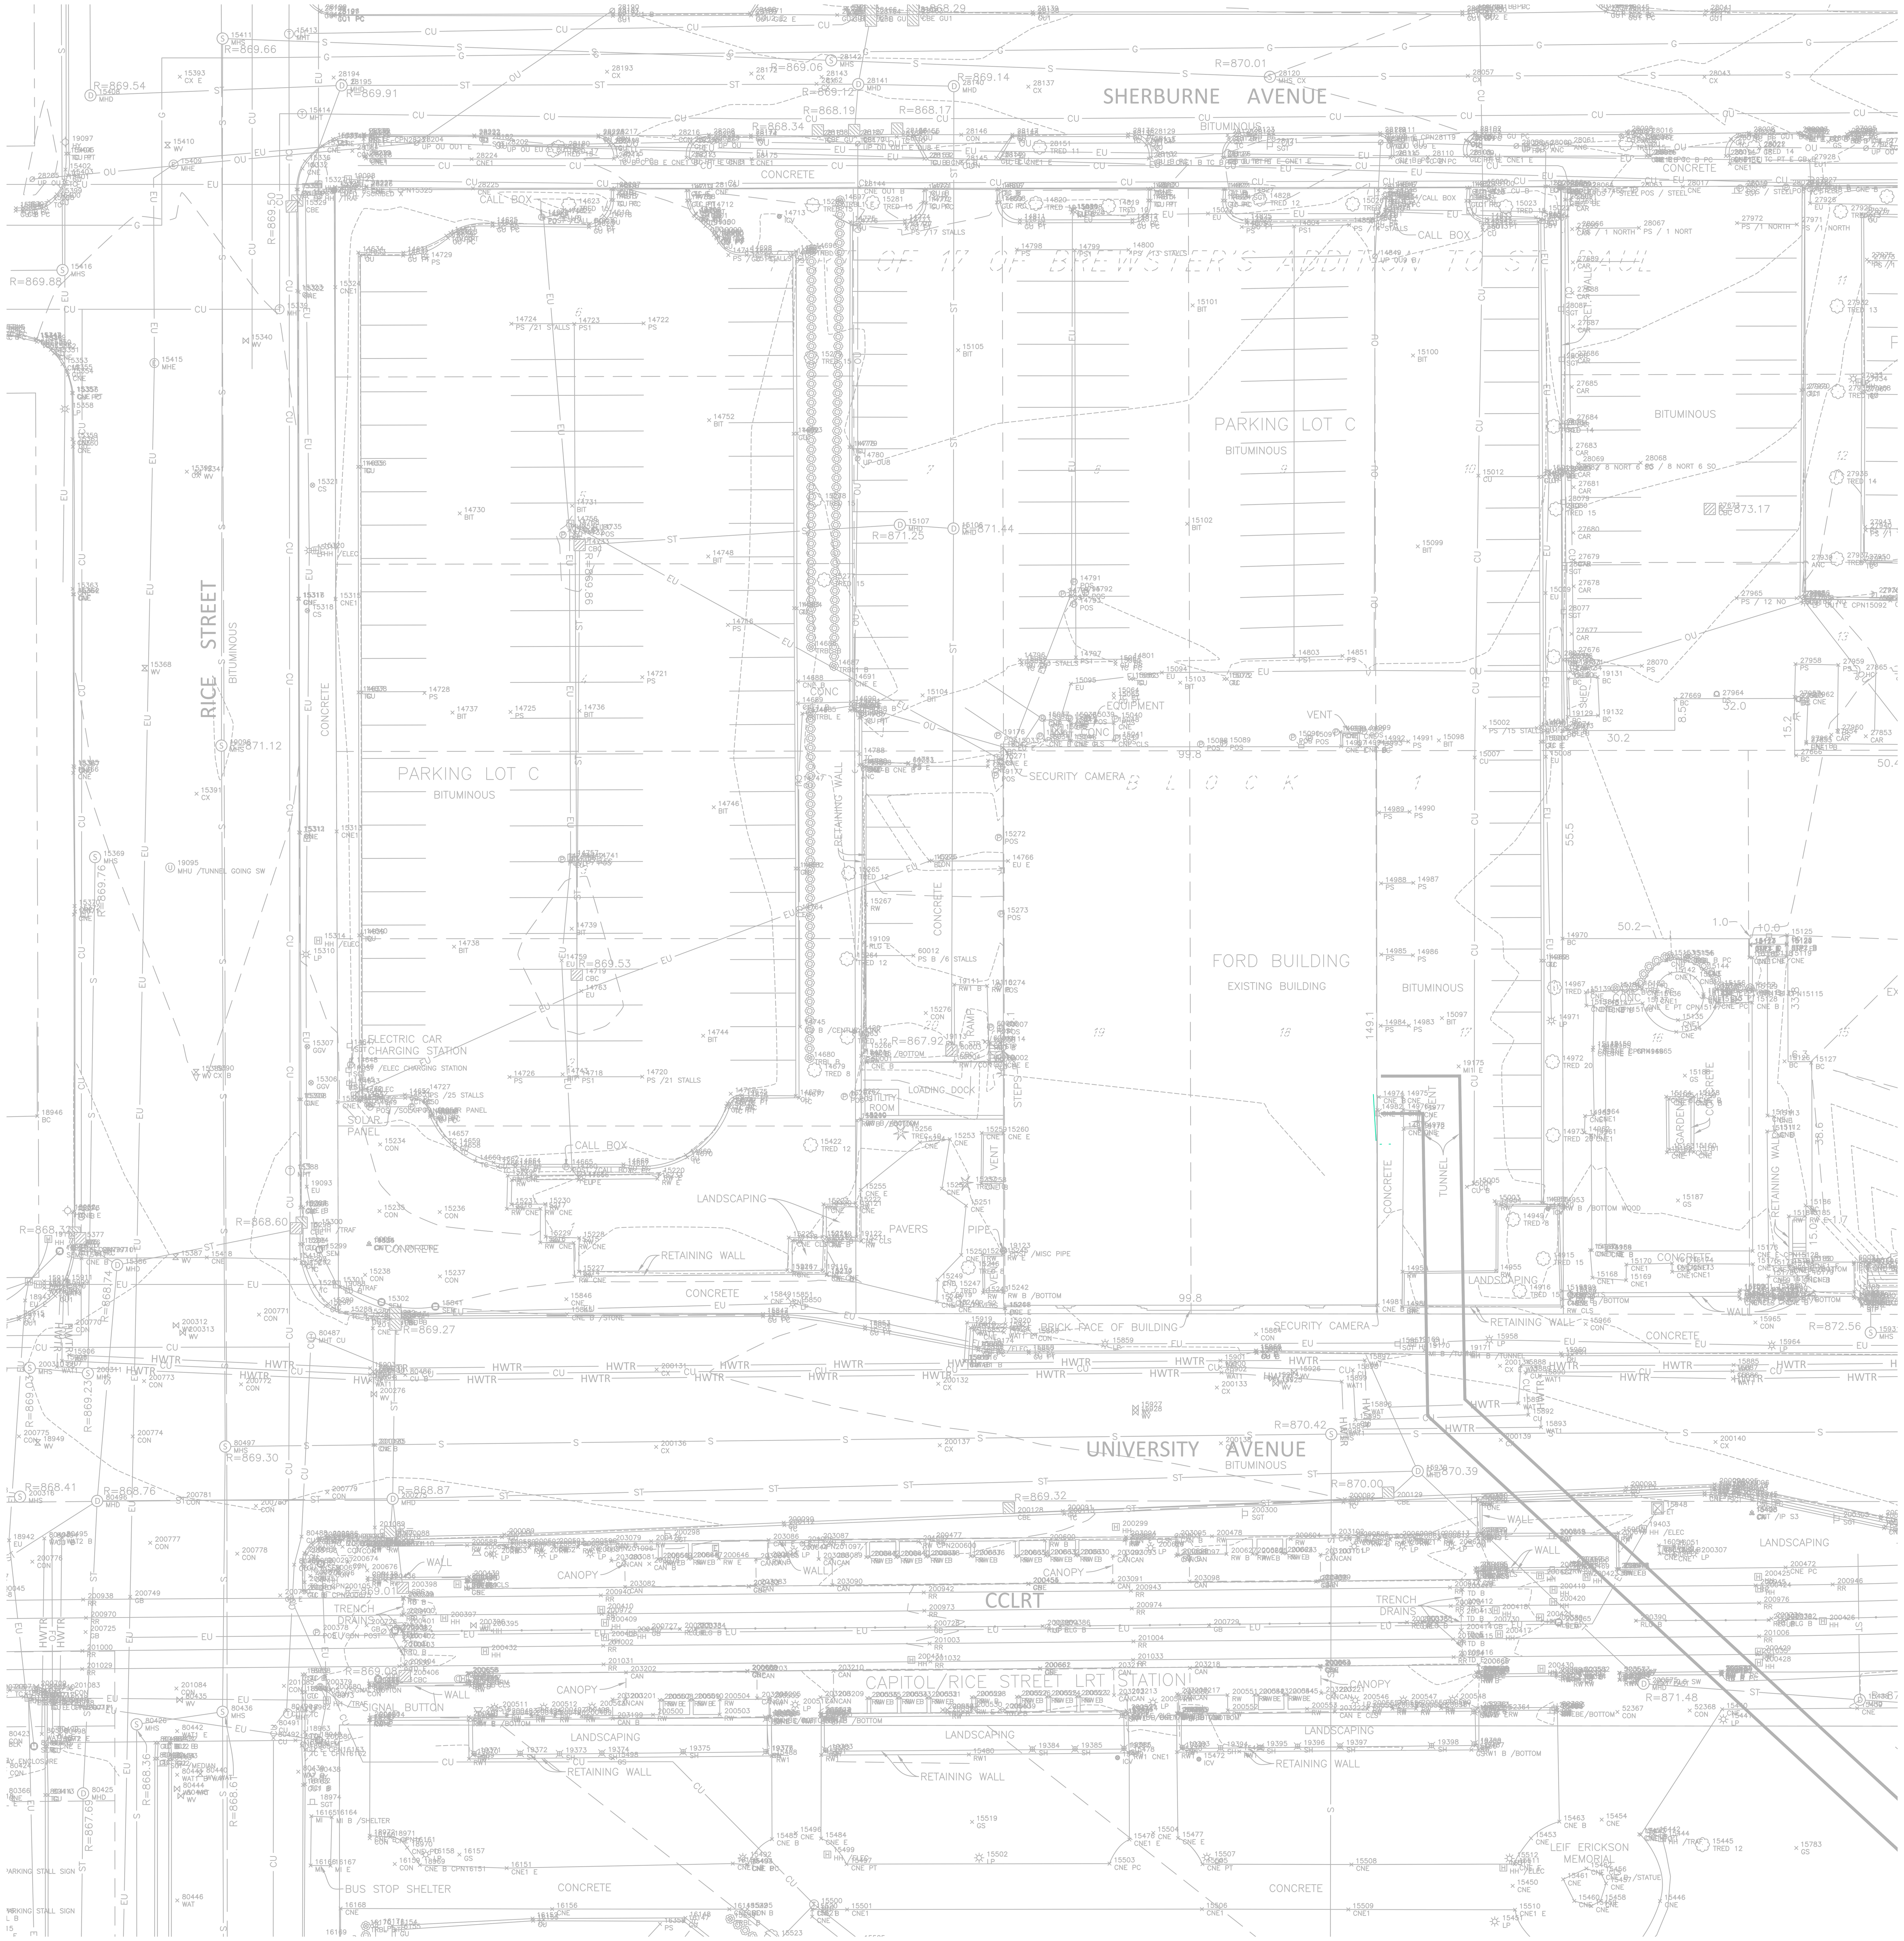

C

FORD BUILDING DEMOLITION AND TUNNEL STRUCTURE

117 University Avenue West
St. Paul, MN 55103

RECS PROJECT ID: 02FB0006

STATE OF MINNESOTA

50 Sherburne Avenue, Suite 309
St. Paul, MN 55155

Wold

WOLD ARCHITECTS AND ENGINEERS
332 Minnesota Street, Suite W2000
Saint Paul, MN 55101

woldae.com | 651.227.7773

BOLTON & MENK
Real People. Real Solutions.
7575 GOLDEN VALLEY ROAD, SUITE 200
GOLDEN VALLEY, MINNESOTA 55427
Phone: (763) 544-7129
Email: goldenvalley@bolton-menk.com
www.bolton-menk.com

I hereby certify that this plan, specification or report was prepared by me or under my direct supervision and that I am a duly Licensed
LANDSCAPE ARCHITECT
under the laws of the State of **MINNESOTA**

RICHARD W. KOECHLEIN
Registration Number **26678** Date **04/13/2023**

Revisions		
Description	Date	Num

Comm: 212250
Date: 04/13/2023
Drawn: LJD
Check: DJAR

North

EXISTING CONDITIONS

Scale: 1"=20'

NOT FOR CONSTRUCTION

C0.01