CITY OF
STEWARTVILLE, MINNESOTA
WATER MAIN SYSTEM

YAGGY COLBY ASSOCIATES

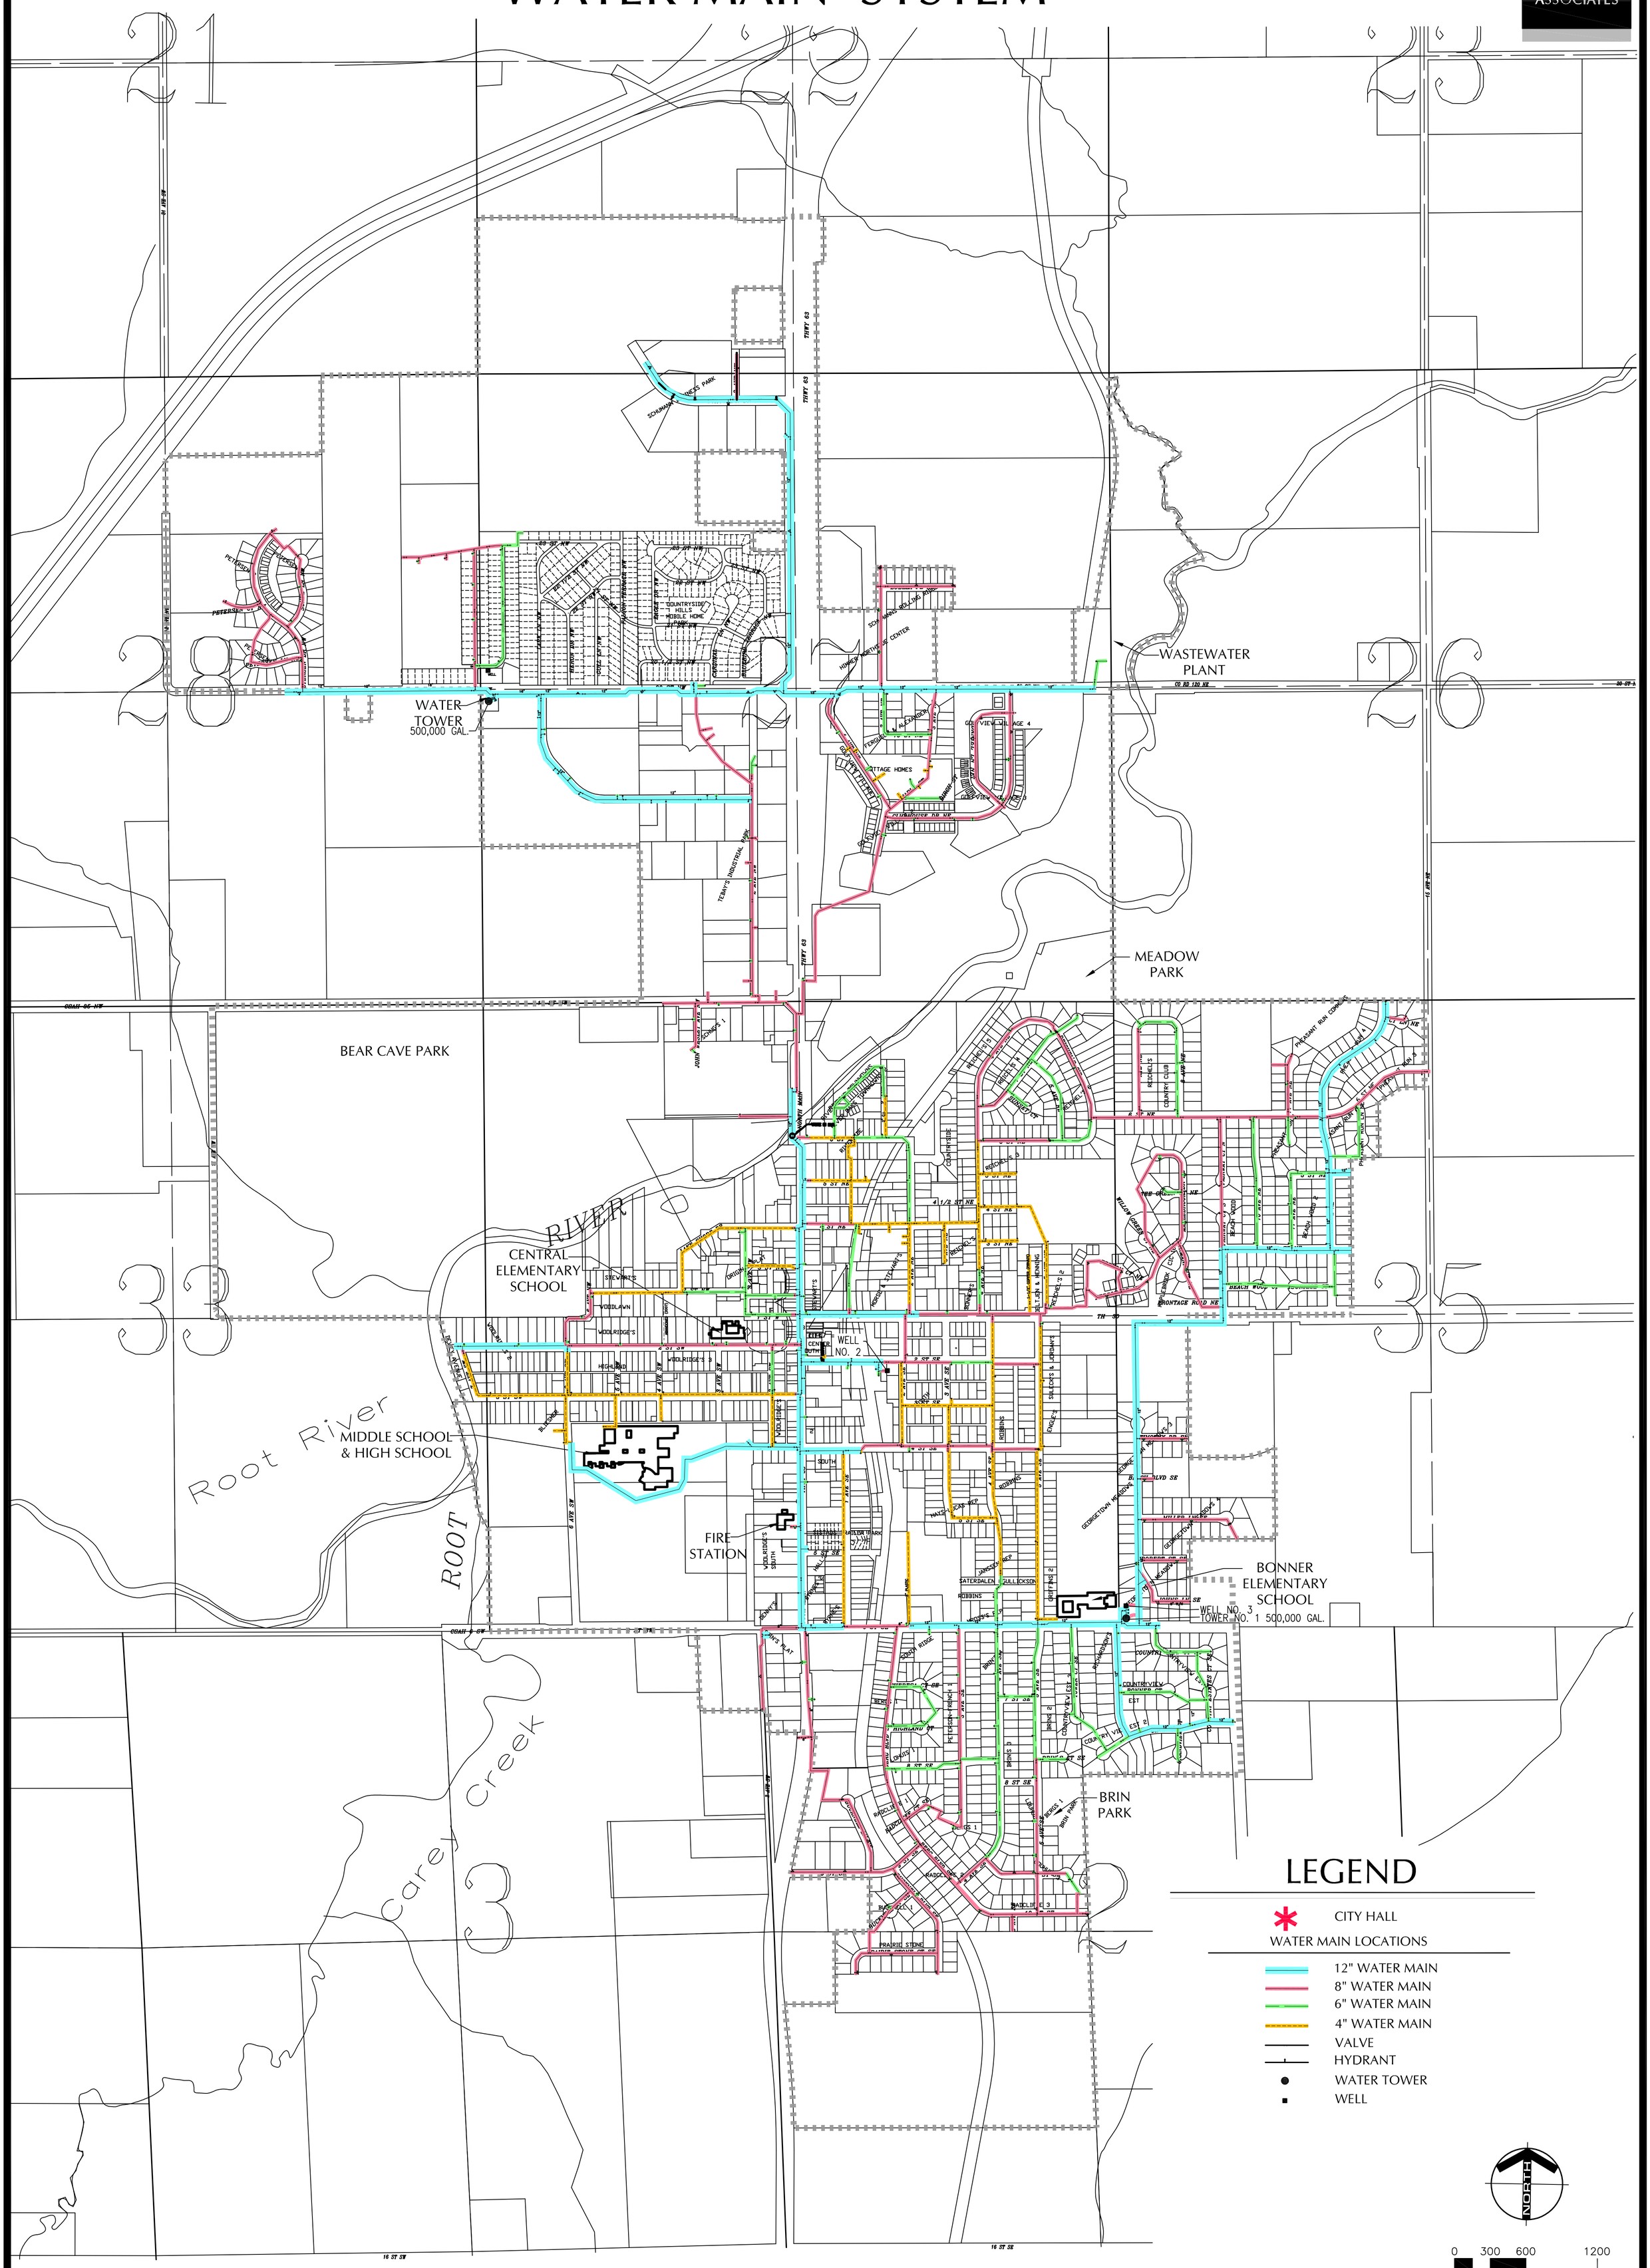

LEGEND

- CITY HALL

WATER MAIN LOCATIONS

- 12" WATER MAIN
- 8" WATER MAIN
- 6" WATER MAIN
- 4" WATER MAIN
- VALVE
- HYDRANT
- WATER TOWER
- WELL

NORTH

0 300 600 1200
SCALE IN FEET

COMPUTER FILE: N:\Civil\CAD\M-CITIES\Stewartville\Utility Maps\Current\STEW-WATER.dwg

PLOT DATE: 2/25/2008

REVISION DATE: December 2007